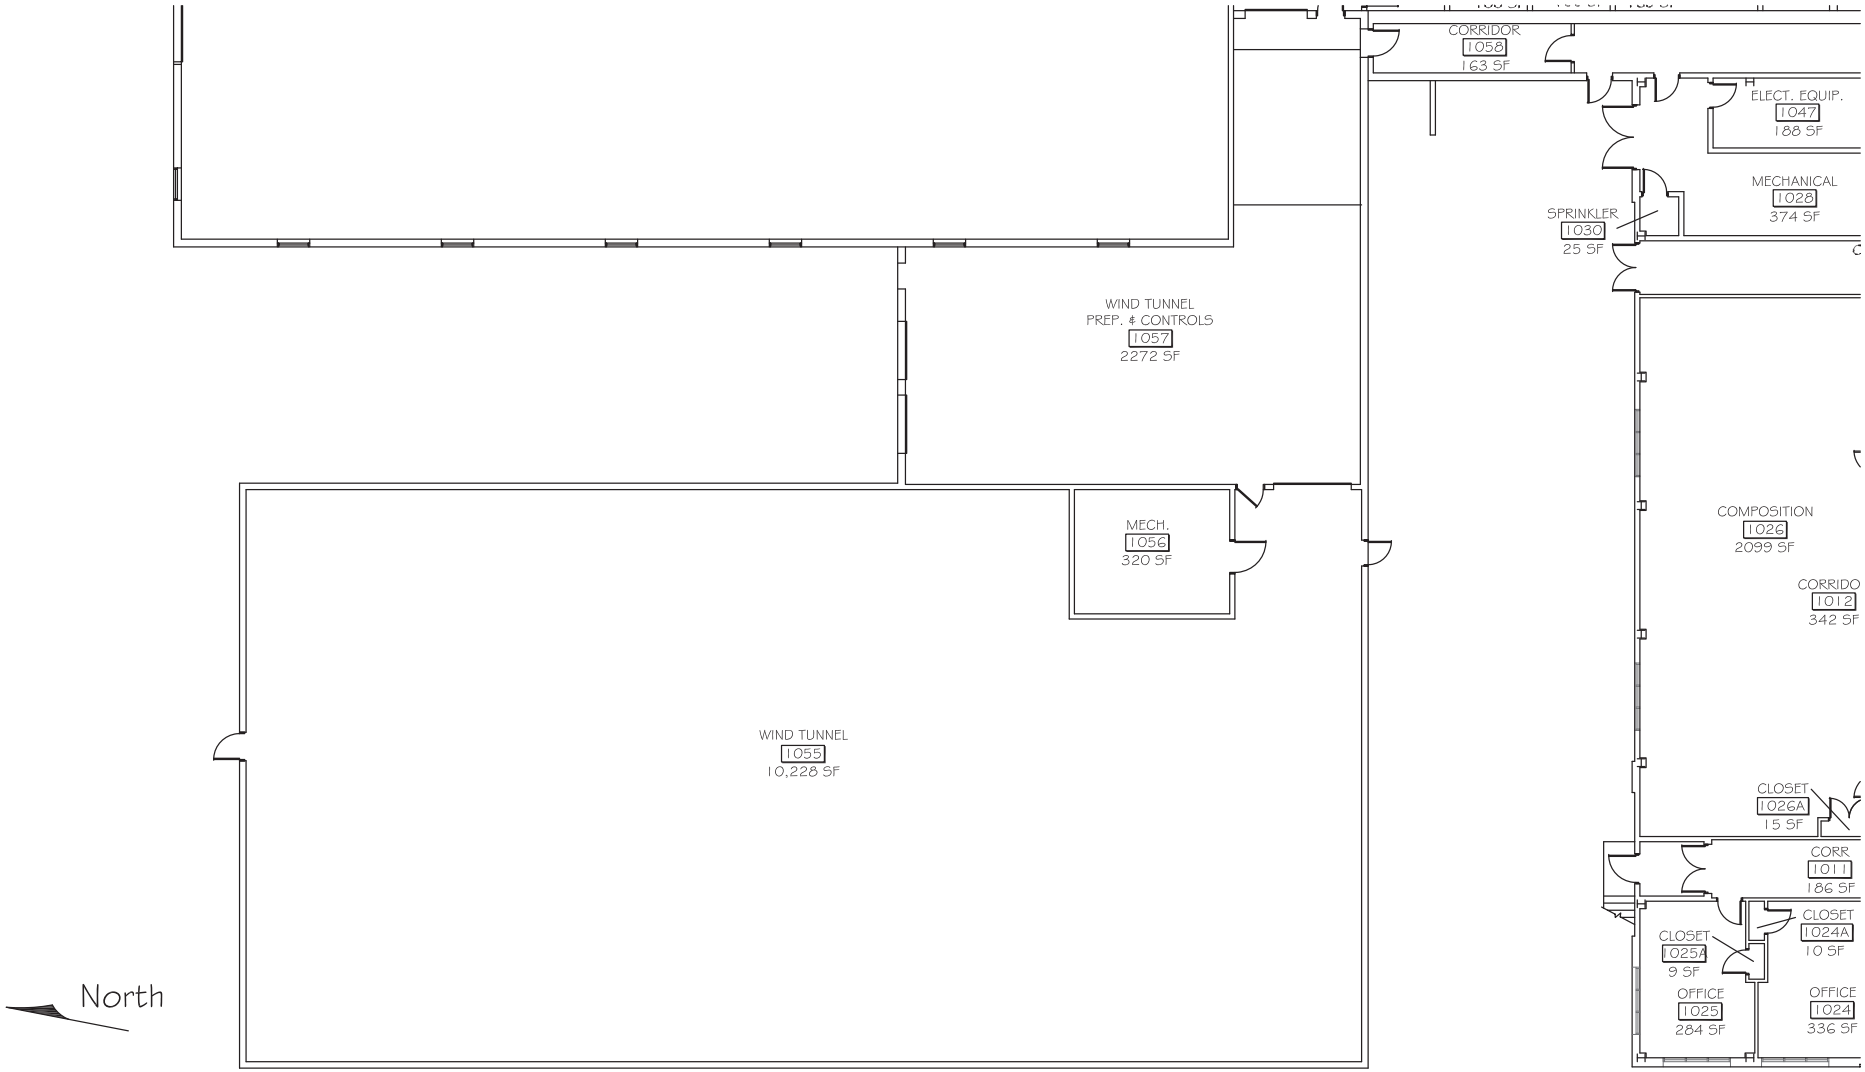

FIRST FLOOR PLAN

PART D

SCALE: 1/16" = 1'-0"

CROSSVILLE RESEARCH CENTER

TTU CAPITAL PROJECTS AND PLANNING

DRAWN BY:	NINA SCOTT	DATE: 06-10-22	CRC-1D
LATEST REVISION BY:	NINA SCOTT	DATE: 09-08-25	SHEET 4 OF 6