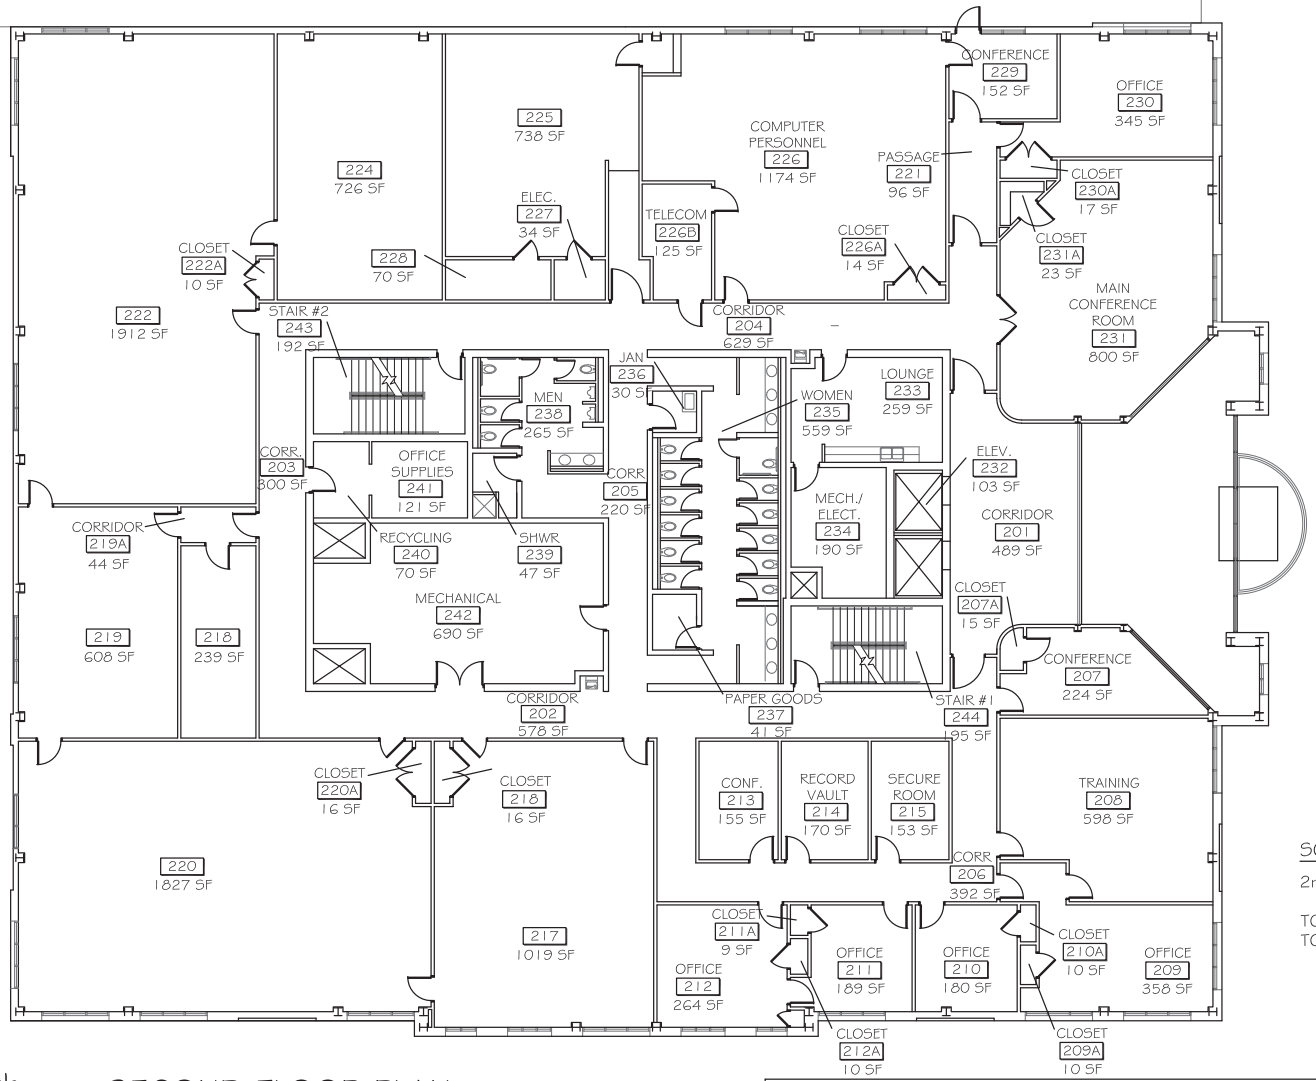

SQUARE FOOTAGE

2nd FLOOR OFFICE BUILDING	20,271
TOTAL OFFICE BUILDING (THREE FLOORS)	60,863
TOTAL BUILDING	128,960

North

SECOND FLOOR PLAN

SCALE: 1/16" = 1'-0"

CROSSVILLE RESEARCH CENTER

TTU CAPITAL PROJECTS AND PLANNING

DRAWN BY:	NINA SCOTT	DATE: 12-20-22	CRC-2
LATEST REVISION BY:	NINA SCOTT	DATE: 2-17-25	SHEET 5 OF 6